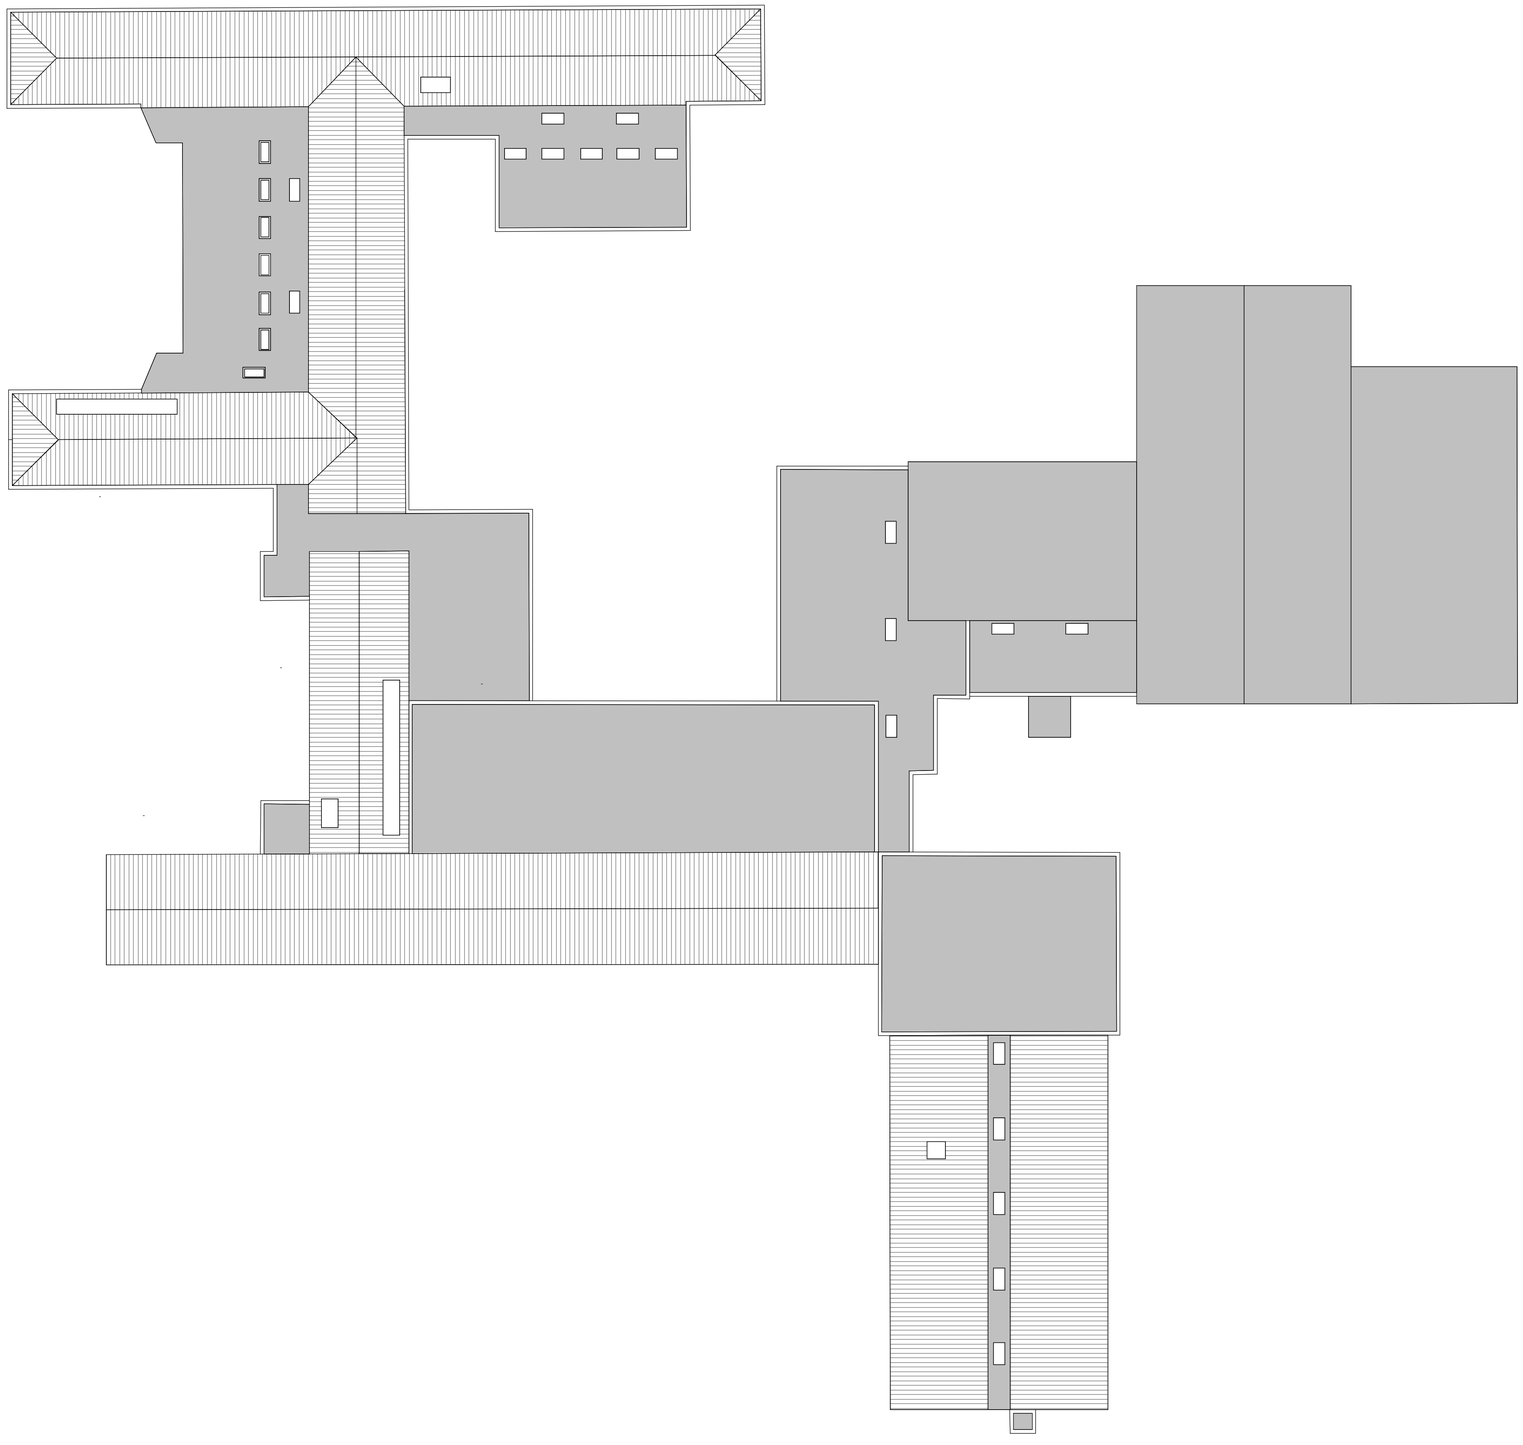

RESPONSIBILITY IS NOT ACCEPTED FOR OTHERS SCALING DIRECTLY FROM THIS DRAWING. DO NOT SCALE FROM THIS DRAWING, USE WRITTEN DIMENSIONS ONLY.

0m 5m 10m

1:250

ORIGINAL SHEET SIZE A1

THIS DRAWING IS PRODUCED FOR USE IN THIS PROJECT ONLY AND MAY NOT BE USED FOR ANY OTHER PURPOSE. THE ORIGINATOR ACCEPT NO LIABILITY FOR THE USE OF THIS DRAWING OTHER THAN THE PURPOSE FOR WHICH IT WAS INTENDED IN CONNECTION WITH THIS PROJECT AS RECORDED IN THE 'PURPOSE FOR ISSUE' AND 'FILE STATUS CODE'.

THIS DRAWING MAY NOT BE REPRODUCED IN ANY FORM WITHOUT PRIOR WRITTEN AGREEMENT.

© CROWN COPYRIGHT AND DATABASE RIGHTS – ORDNANCE SURVEY LICENCE NUMBER 100019340.

KEY PLAN

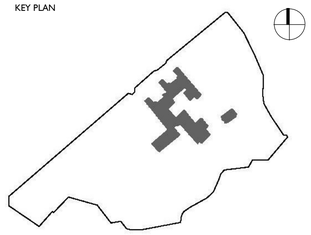

NOTES

Rev	Description	Date
P1	SCC Approval	070720
P2	Public Consultation	130720

Hamson Barron Smith

www.hamsonbarronsmith.com

CLIENT

Surrey County Council

PROJECT

Broadwater School - Refurb. & New Build

TITLE

Existing Roof Plan

SCALE	DISCIPLINE	PROJECT NUMBER
1 : 250	ARCHITECTURE	101888

DRAWING NUMBER	REV CODE
HBS-XX-04-DR-A-034	P2

STATUS CODE	PURPOSE OF ISSUE	Drawn by	Approved by
S2	PLANNING	VG	SS
		Checked by	
		KK	

© COPYRIGHT HAMSON BARRON SMITH LTD. 2017

© COPYRIGHT HAMSON BARRON SMITH LTD. 2017