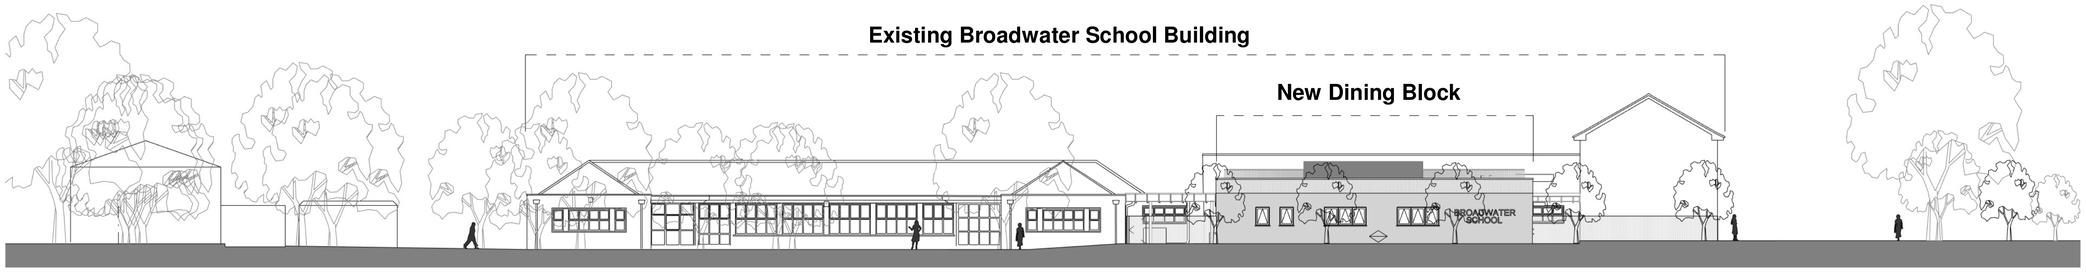

Proposed Elevation - A (Summer's Road approach)
1:200

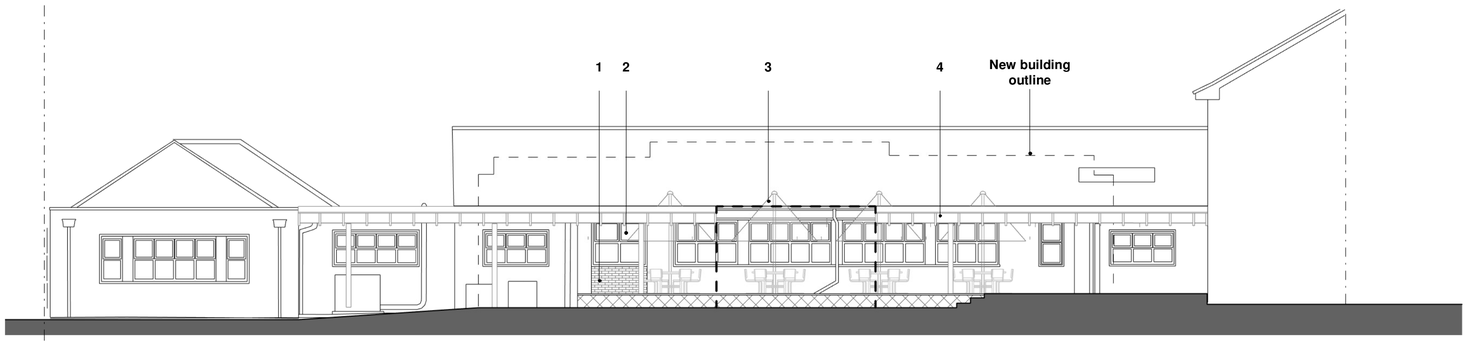

Proposed Elevation - B (Proposed modifications to existing building)
1:100

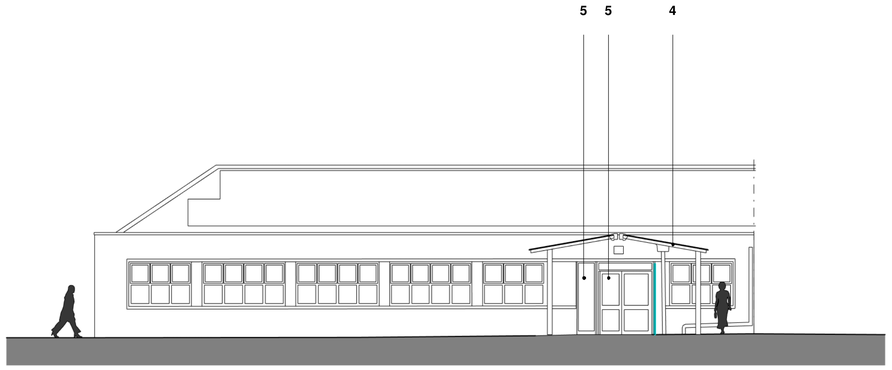

Proposed Elevation - C
1:100

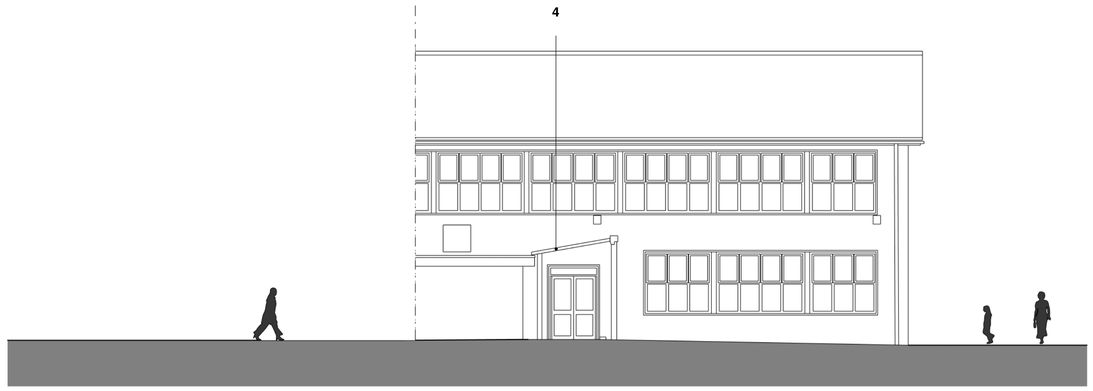

Proposed Elevation - D
1:100

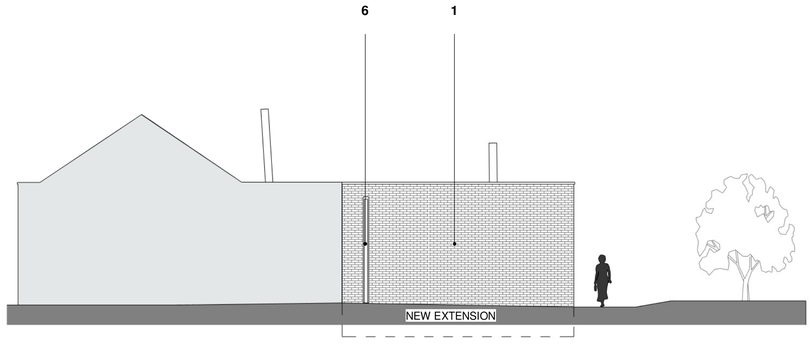

Proposed Elevation - G - New Science Lab
1:100

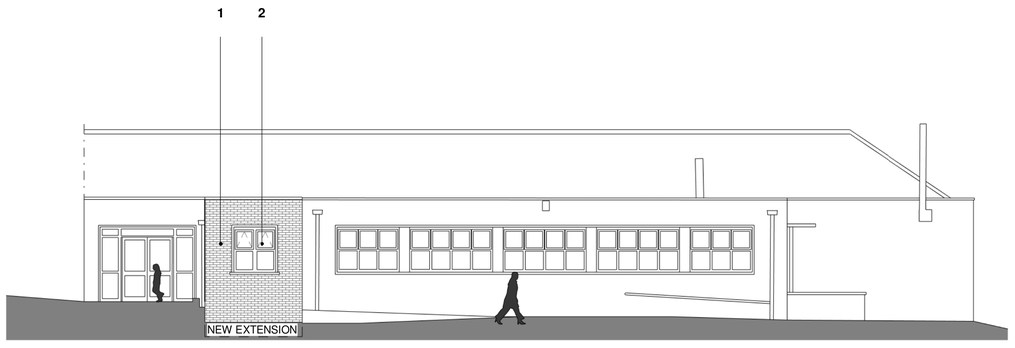

Proposed Elevation - F
1:100

RESPONSIBILITY IS NOT ACCEPTED FOR OTHERS SCALING DIRECTLY FROM THIS DRAWING. DO NOT SCALE FROM THIS DRAWING, USE WRITTEN DIMENSIONS ONLY.

0m 1m 5m

1:100

0m 1m 5m 10m

ORIGINAL SHEET SIZE A1

1:200

THIS DRAWING IS PRODUCED FOR USE IN THIS PROJECT ONLY AND MAY NOT BE USED FOR ANY OTHER PURPOSE. THE ORIGINATOR ACCEPT NO LIABILITY FOR THE USE OF THIS DRAWING OTHER THAN THE PURPOSE FOR WHICH IT WAS INTENDED IN CONNECTION WITH THIS PROJECT AS RECORDED IN THE 'PURPOSE FOR ISSUE' AND 'FILE STATUS CODE'.

THIS DRAWING MAY NOT BE REPRODUCED IN ANY FORM WITHOUT PRIOR WRITTEN AGREEMENT.

© CROWN COPYRIGHT AND DATABASE RIGHTS – ORDNANCE SURVEY LICENCE NUMBER 100019340.

KEY PLAN

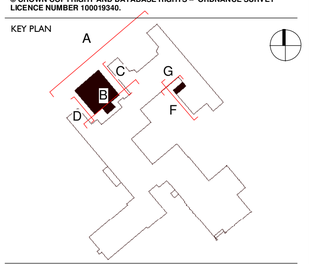

NOTES

Material Key

1 Red stretcher bond brick. Colour to match existing
2 Glazed window to match exisitng
3 Collapsible Umbrellas to Outdoor Dining
4 Polycarbonate canopy with RAL 7015 Slate Grey frame and columns.
5 Glazed door and panel to match existing
6 100mm PCC Aluminium RWP to match existing

Rev	Description	Date
P1	Public Consultation	130720

Hamson Barron Smith

www.hamsonbarronsmith.com

CLIENT
Surrey County Council

PROJECT
Broadwater School - Refurb. & New Build

TITLE
Proposed Elevations

SCALE	DISCIPLINE	PROJECT NUMBER
As indicated	ARCHITECTURE	101888

DRAWING NUMBER: HBS-XX-Zz-DR-A-101

REV CODE: P1

STATUS CODE	PURPOSE OF ISSUE	Drawn by	Approved by
S2	PLANNING	VG	SS
		Checked by: KK	

© COPYRIGHT' HAMSON BARRON SMITH LTD. 2017

© COPYRIGHT HAMSON BARRON SMITH LTD. 2017